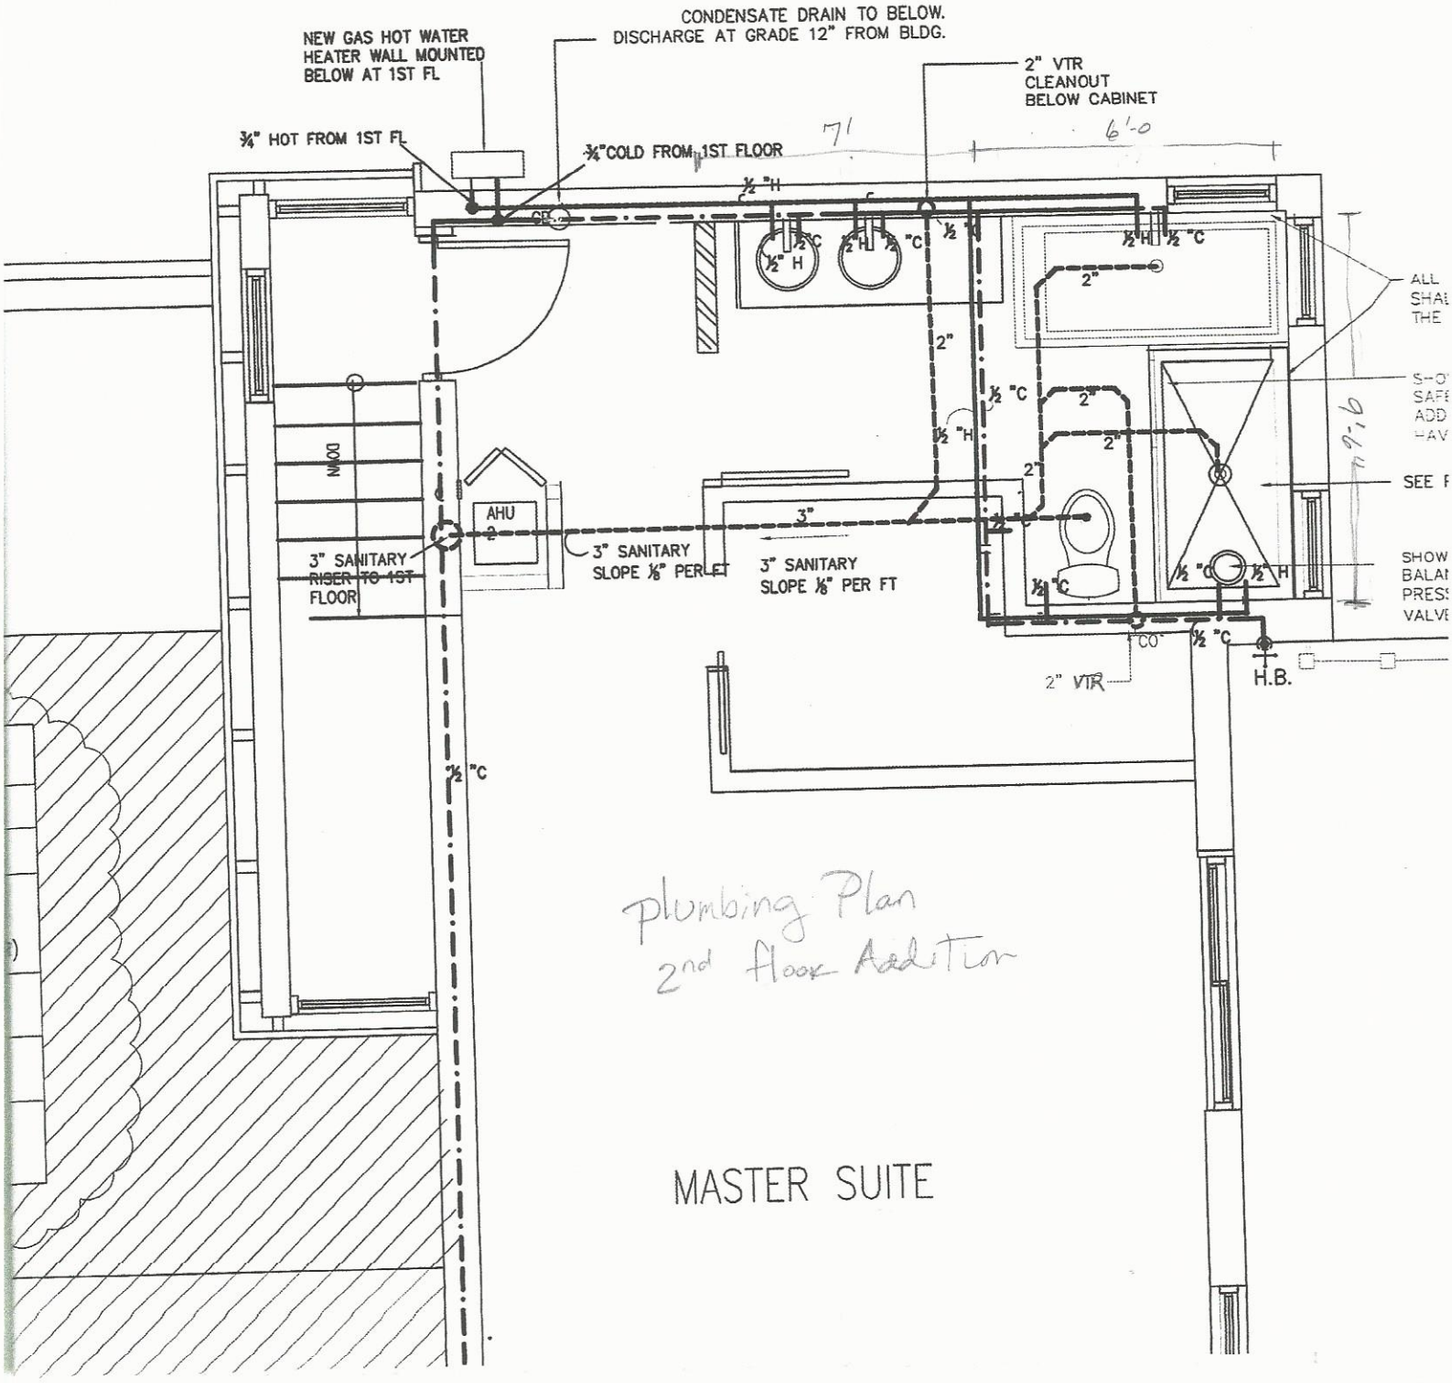
NEW GAS HOT WATER HEATER WALL MOUNTED BELOW AT 1ST FL
CONDENSATE DRAIN TO BELOW. DISCHARGE AT GRADE 12" FROM BLDG.
2" VTR CLEANOUT BELOW CABINET
¾" HOT FROM 1ST FL
¾"COLD FROM 1ST FLOOR
7'
6'-0
½ "H
½ "C
½" H
2"
½ "C
½ "H
3"
AHU 2
3" SANITARY RISER TO 1ST FLOOR
3" SANITARY SLOPE ⅛" PER FT
3" SANITARY SLOPE ⅛" PER FT
DOWN
CO
2" VTR
H.B.
9'-6"
ALL SHA THE
SEE F
SHOW BALA PRES VALVE
plumbing Plan
2nd floor Addition
MASTER SUITE